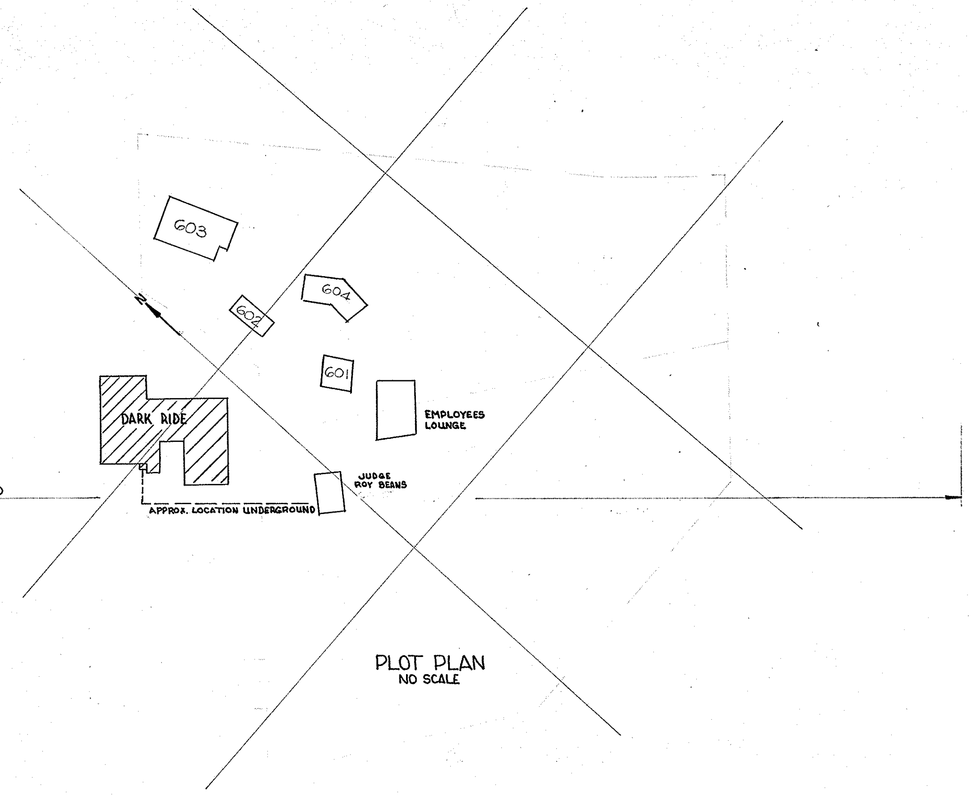

PLOT PLAN
NO SCALE

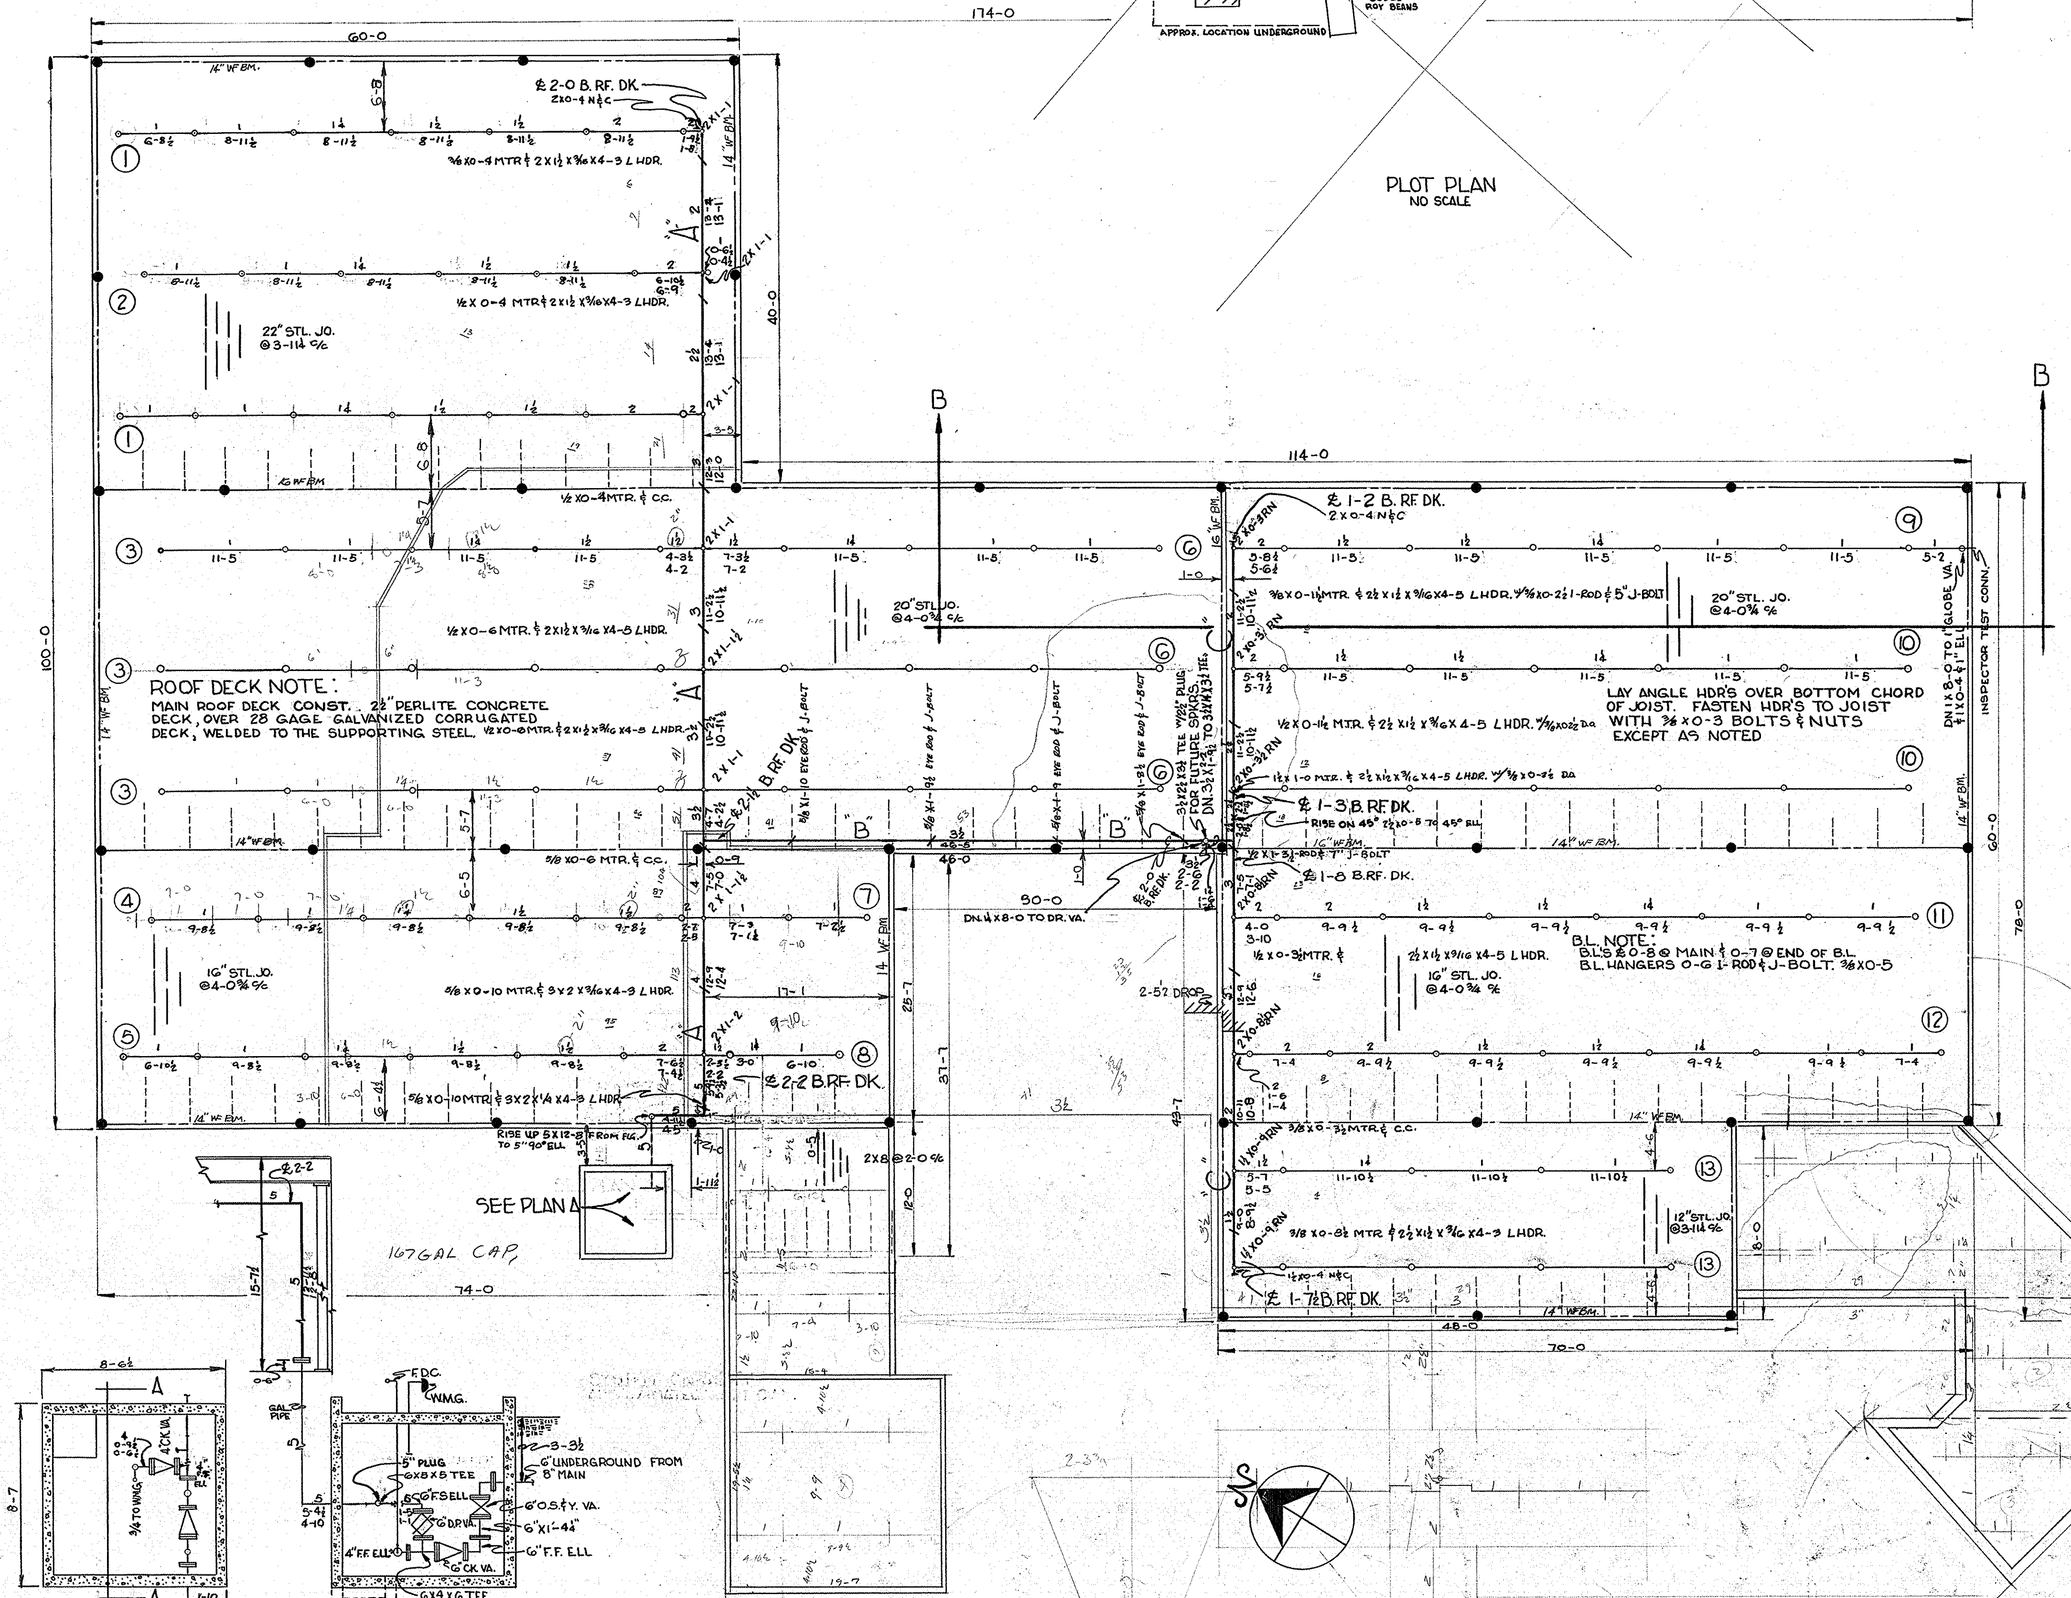

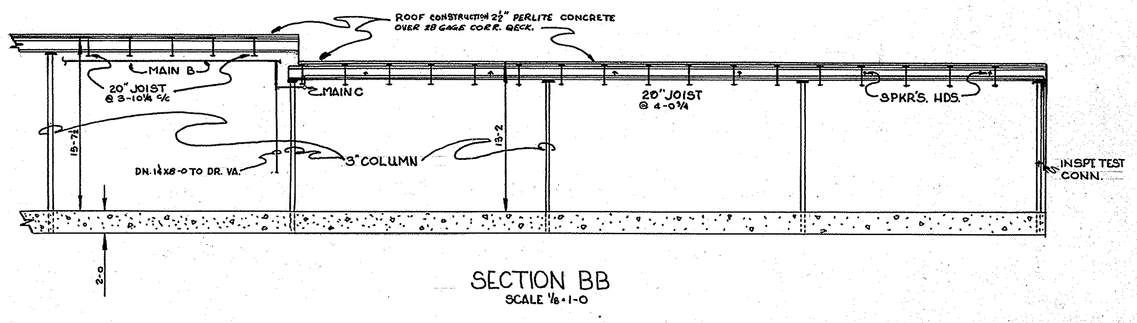

SECTION BB
SCALE ⅛=1-0

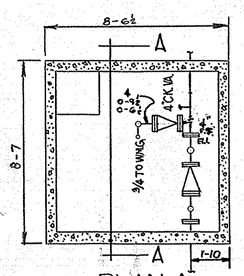

PLAN A
SCALE ½=1-0

SECTION AA
SCALE ½=1-0

TYPE 157

4015 SCOTTDALE DR.
DALLAS, TEXAS

DEGREE OF SPR'S	180°	212°	256°	360°	CONTRACT NO. 2207-G4
SPRINKLERS ON SHEET	107				
TOTAL SPR'S ON JOB	107				
SURVEYED BY PLANS	DATE 2-G4	REVISIONS			SHEET NO. 1 OF
DRAWN BY JDK	DATE 3-9-G4	3-24-G4			
CHECKED BY	DATE				SCALE ⅛"=1'-0"
INS. DUR.	APPROVED				

AUTOMATIC SPRINKLER SYSTEM
FOR
SIX FLAGS - DARK RIDE
ARLINGTON TEXAS